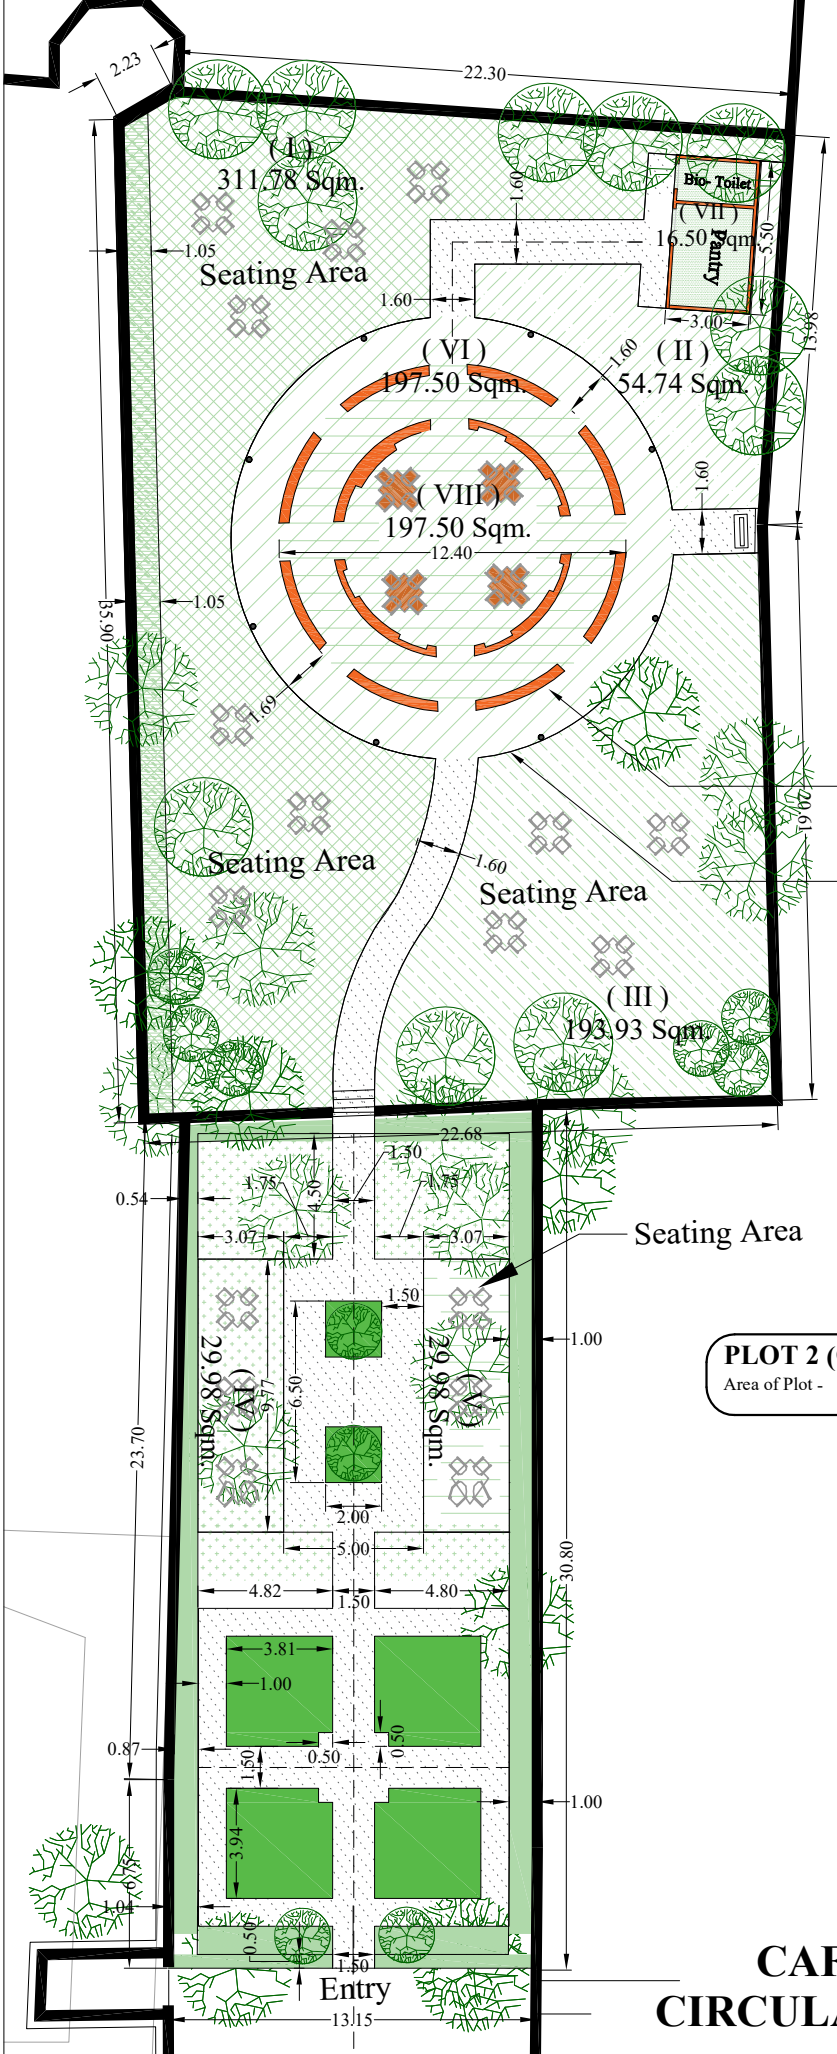

PLOT 1

Area of Plot -	818.69 Sqm.
Area of Circular block -	122.10 Sqm.
Area of Bio-Toilet and Pantry Block -	16.50 Sqm.

AREA DETAILS

A. Permanent Built-up area (VIII) = 122.10 Sqm
B. Permanent Builtup+Plinth protection (VI) = 197.50 Sqm
C. Temporary Built-up Area (VII) = 16.50 Sqm
D. Path Area = 40.69 Sqm
E. Remaining Areas
   a. Open Area I = 311.78 Sqm
   b. Open Area II = 58.29 Sqm
   c. Open Area III = 193.93 Sqm
   d. Open Area IV = 29.98 Sqm
   e. Open Area V = 29.98 Sqm

PLOT 2 (OPTIONAL)

Area of Plot - 384.318 Sqm.

CAFETERIA IN CIRCULAR MONUMENT