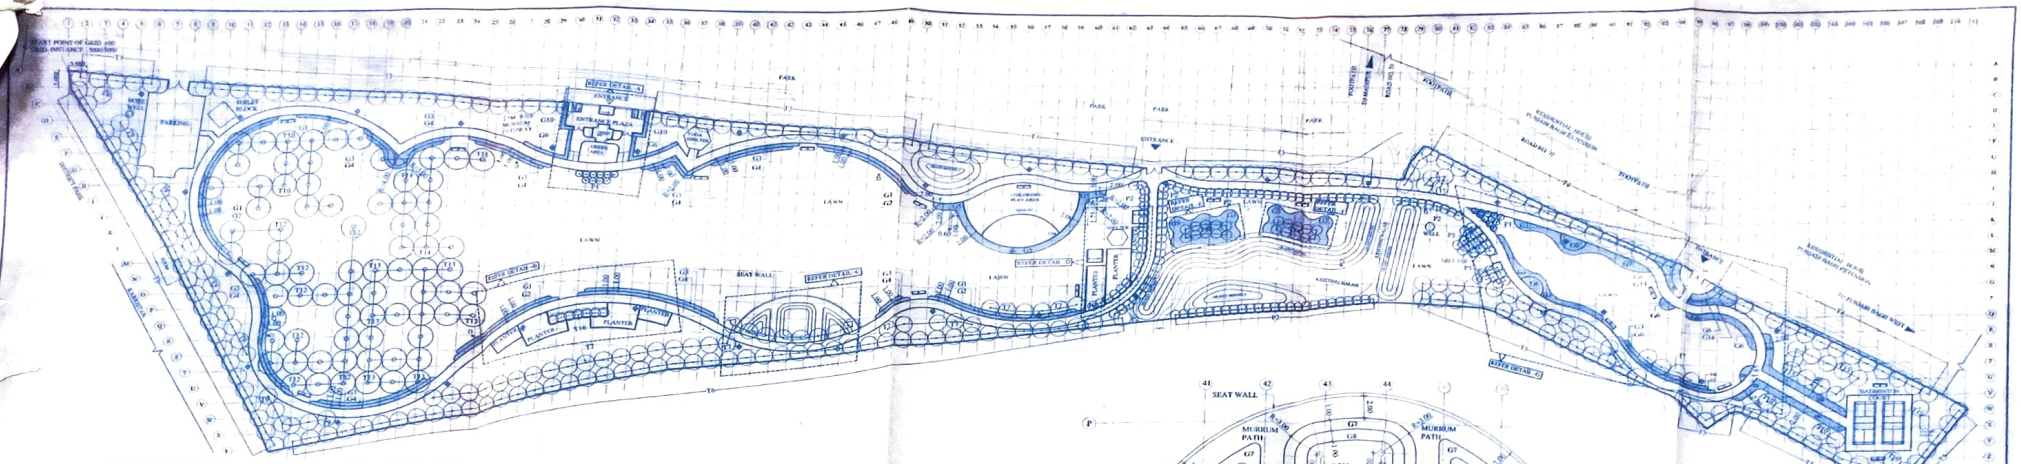

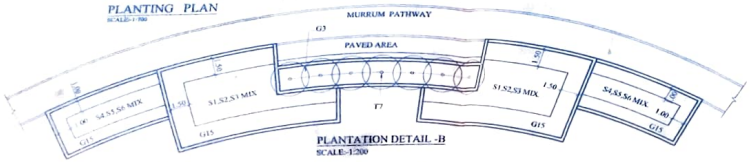

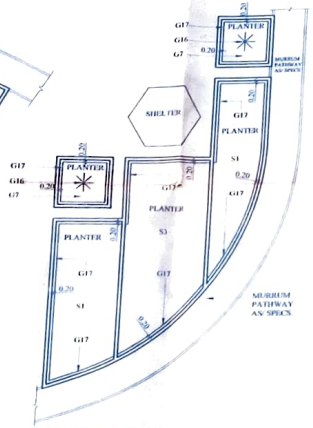

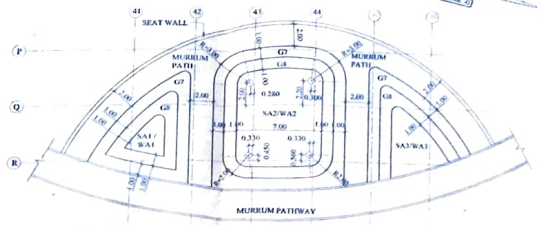

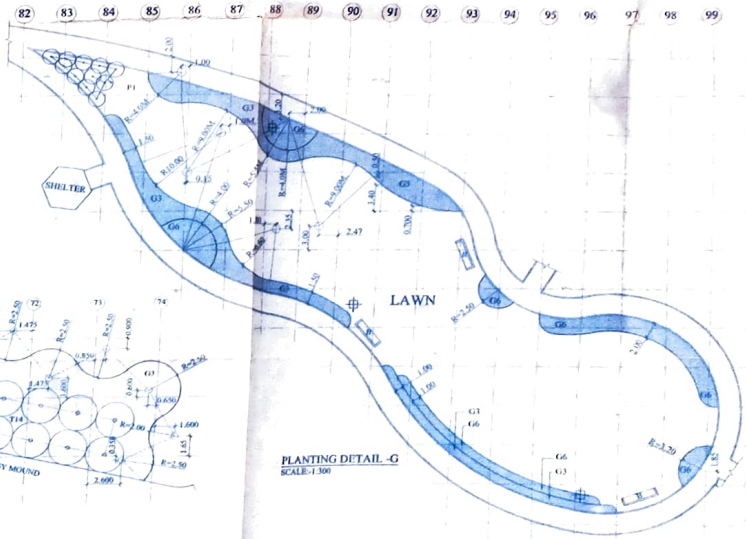

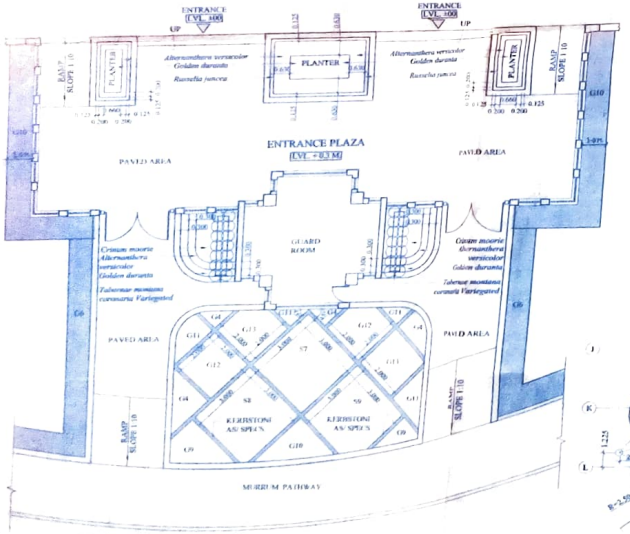

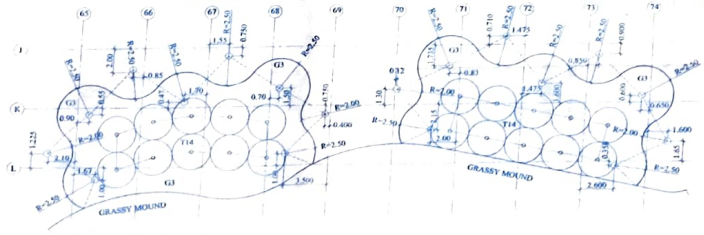

PLANTATION DETAIL

	TREE
T1	Melia azedarach
T2	Kigelia africana
T3	Neolamarckia cadamba
T4	Peltophorum africanum
T5	Lagerstroemia speciosa
T6	Cassia javanica
T7	Plumeria rubra
T8	Cassia fistula
T9	Jacaranda mimosifolia
T10	Pongic materialis
T11	Mangifera indica
T12	Ziziphus mauritiana
T13	Annona squamosa
T14	Musa acuminata (Banana cluster)
T15	Alstonia scholaris
T16	Plumeria alba
T17	Bauhinia blakeana
	PALM
P1	Normanbya normanbyi (Mitrari palm)
P2	Roystonea regia
P3	Livistonia rotundifolia
	GROUND COVER
G1	Acalypha wilkesiana 'Copper'
G2	Verbena hybrida
G3	Hymenocallis littoralis (Spider lily)
G4	Lantana sellowiana
G5	Cyperus alternifolius
G6	Carex red
G7	Golden duranta
G8	Alternanthera versicolor
G9	Crossandra undulaefolia pink
G10	Crossandra undulaefolia yellow
G11	Allamanda neriifolia
G12	Turnera ulmifolia 'Elegans'
G13	Turnera ulmifolia
G14	Canna yellow
G15	Sansevieria trifasciata 'Laurentii' compa
G16	Furcraea gigantea 'Mediopicta'
G17	Ruttaella juncea
	ANNUALS
	(SUMMER ANNUALS/WINTER ANNUAL
SA1	Helianthus annuus
SA2	Cosmos sulphureus
SA3	Gaillardia aristata
WA1	Cosmos bipinnatus
WA2	Dahlia variegata
WA3	Salvia splendens
	SHRUB
S1	Hamelia patens
S2	Hibiscus rosa-sinensis 'Cooperi'
S3	Bauhinia hymenosa
S4	Acalypha hispida
S5	Acalypha wilkesiana
S6	Acalypha wilkesiana 'Variegata'
S7	Hibiscus rosa sinensis
S8	Hamelia patens
S9	Ixora chinensis
S10	Yuccaosa gloriosa/recurvifolia

D.D.A

LANDSCAPE & ENVIRONMENTAL PLANNING DEPTT

DATE	REVISION	DEALT BY

NOTES:
- ALL DIMENSIONS ARE IN METER
- ANY DISCRIPANCY IN THE DRAWING IS TO BE BROUGHT TO THE NOTICE OF THE LANDSCAPE UNIT, DDA BEFORE THE CONSTRUCTION ON SITE
- WROUGHT IRON BENCH TO BE PAINTED IN GREEN COLOUR

LEGEND:
- PROPOSED TREE
- LIGHTING POINT
- BENCH
- DUSTBIN

SCALE = AS/MENTIONED | DATE OF ISSUE | DEALT BY | DY. DIRECTOR

DRG NO. WDP/2013/111B

ASSTT. LANDSCAPE ARCHITECT | DIRECTOR

PROJECT: GREEN AREA ADJOINING KABRISTAN POCKET-1, AT PASCHIM PURI

DRAWING: PLANTATION DETAIL