PRODUCED BY AN AUTODESK EDUCATIONAL PRODUCT

DELHI DEVELOPMENT AUTHORITY
HUPW-CO-ORDINATION UNIT
VERIFIED
This proposal was considered in the ... meeting held on 17.5.2013 vide item No. 92:2013
Dy. Co...

CERTIFIED
Approved in ... 314th ... Committee Meeting Dt ... 17.5.2013 Vide Item no. ... 92:2013 ...
All observations (nos ... ...) are incorporated
Sd/- ...
Name MOHAN CHANDRA

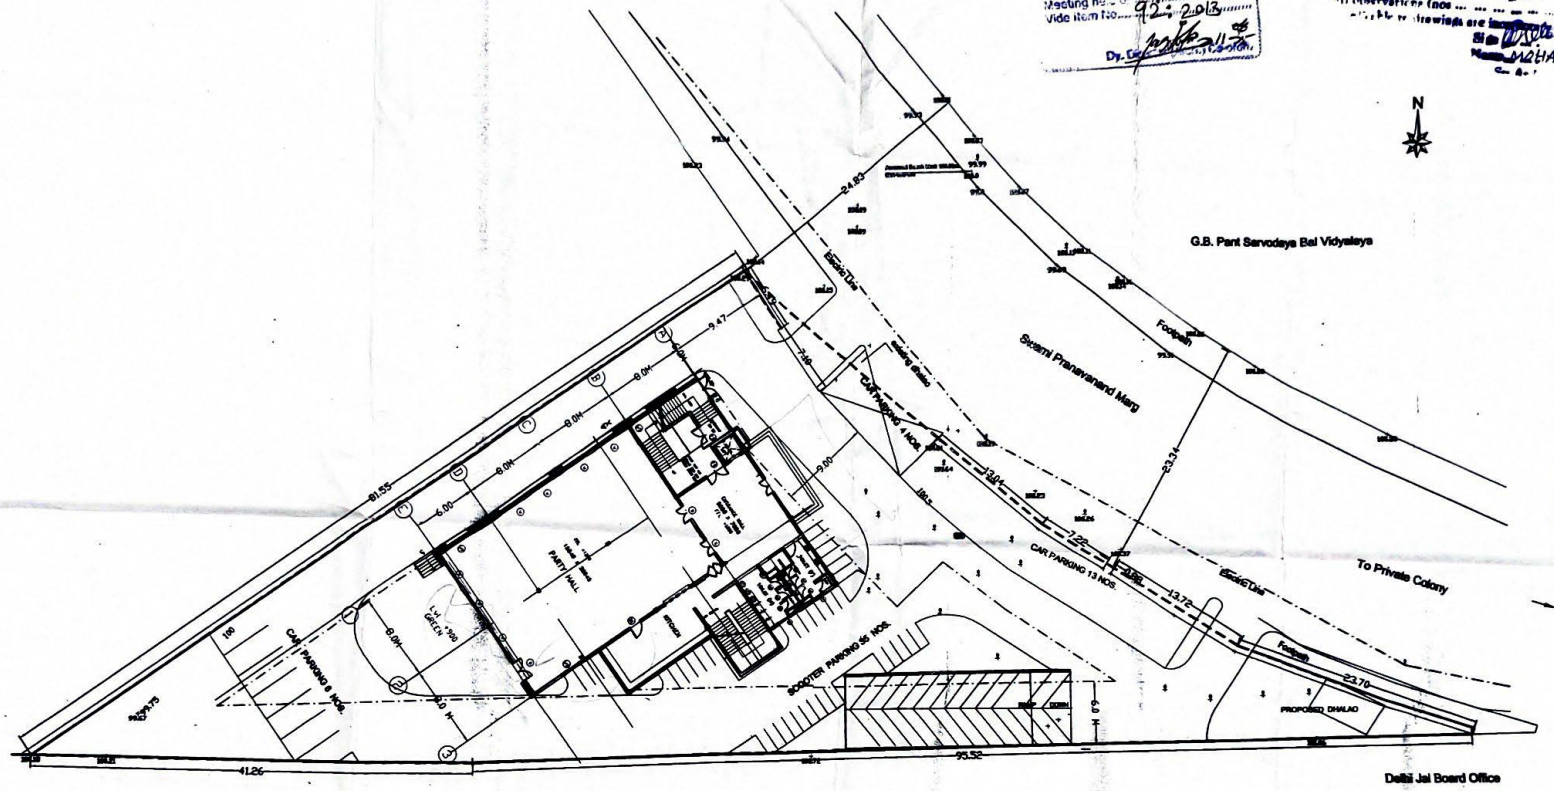

DDA

SOUTH ZONE

AREA STATEMENT

PLOT AREA	= 2951 sqm
PERMISSIBLE GROUND COVERAGE	= 30%(885sqm)
PROPOSED GROUND COVERAGE	= 22.0% (650 sqm) including fire escape staircase
FIRST FLOOR AREA -	= 635 sqm
SECOND FLOOR AREA	= 635 sqm
THIRD FLOOR AREA -	= 635 sqm
TOTAL BUILT UP AREA	= 2555 sqm
PERMISSIBLE FAR	= 120 (3541 sqm)
PROPOSED FAR	= 87 (2555 sqm)
REQUIRED CAR PARKING 23ECS/100 SQM.	= 75 cars
TOTAL BASEMENT PARKING	= 30 cars + 20 SCOOTERS
GROUND PARKING	= 23 cars
TOTAL CAR PARKING PROVIDED	= 53 cars+ 55 SCOOTERS
PERMISSIBLE HEIGHT	= 26 m
HEIGHT ACHIEVED	= 18.7 m

NOTE: THE SCHEME HAS BEEN APPROVED IN 314TH SCM HELD ON 17.5.2013 VIDE ITEM No. 92:2013.

FOR FEASIBILITY ONLY

PROJECT TITLE
COMMUNITY HALL
SRINIVASPURI

DRG. TITLE
GROUND FLOOR PLAN

SCH. NO.

DRWG. NO.
1

SCALE

DATE

ARCH. ASSTT. | ASSTT. ARCH. | ARCHITECT

SR. ARCHITECT | ADD. CH. ARCH. | CHIEF ARCHITECT

HOUSING & URBAN PROJECTS WING
VIKAS MINAR, NEW DELHI-110002

PRODUCED BY AN AUTODESK EDUCATIONAL PRODUCT

PRODUCED BY AN AUTODESK EDUCATIONAL PRODUCT