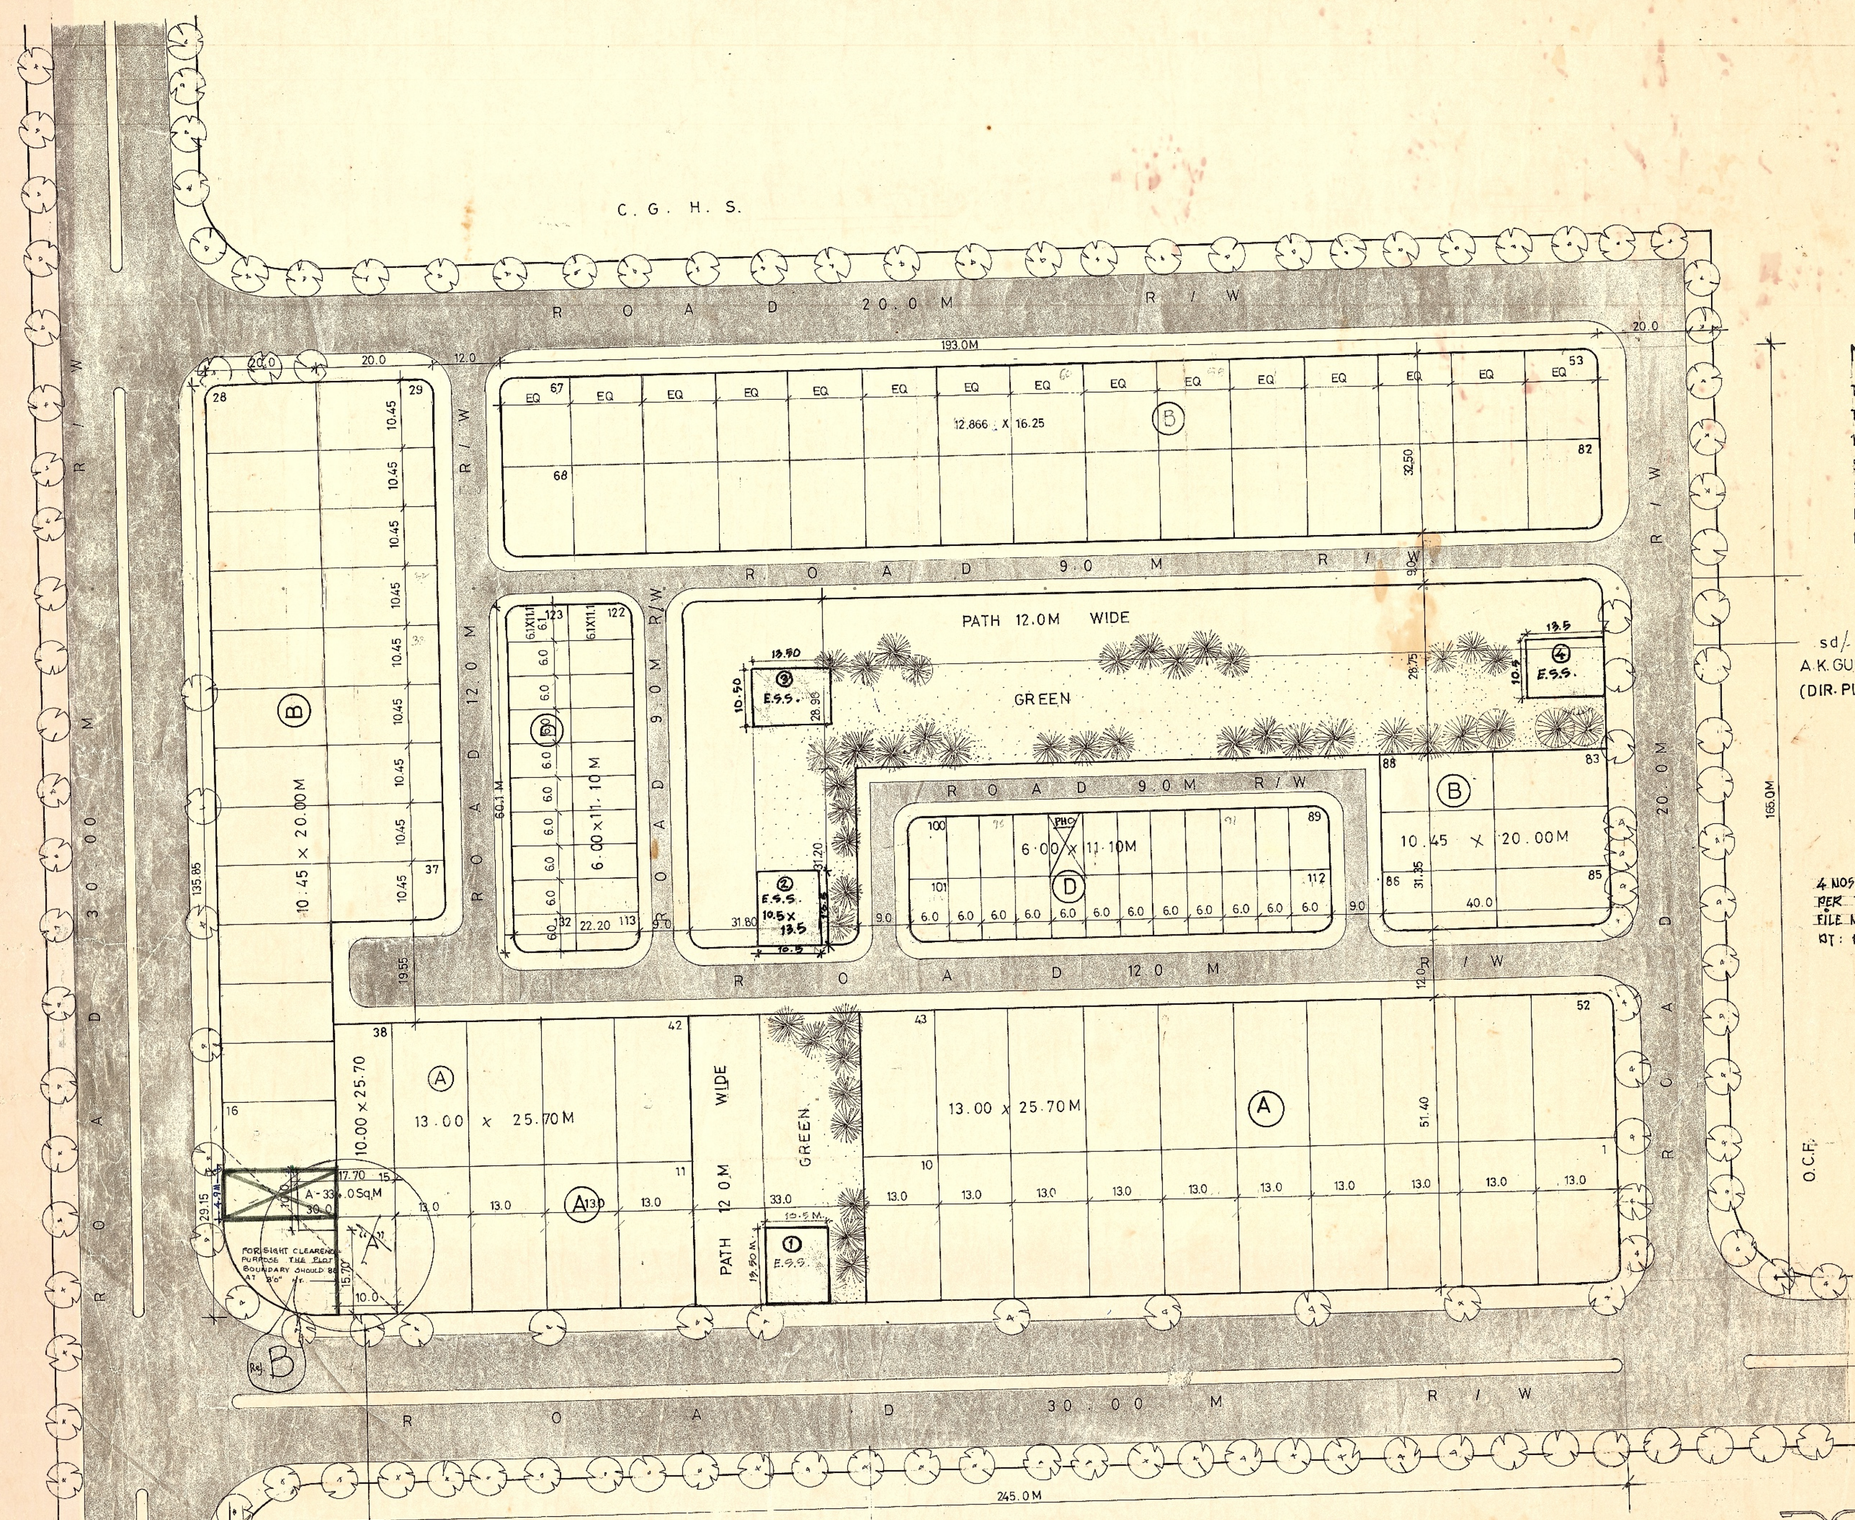

NOTES:

THE MINOR MODIFICATIONS IN THE DIMENSIONS OF PLOT No. 15, PLOTTED DEVELOPMENT, SEC-12A HAS BEEN APPROVED BY DIRECTOR (PLG.) DWK. ON PAGE 19/N IN THE FILE F-4 (12)-93. DWK. SEC-12 DT. 1.8.2000.

sd/- A.K. GUPTA (DIR. PLG)
sd/- P.S. UTTARWAR (JT. DIR. PLG)
sd/- H. BEDI (A.D. PLG)
sd/- S.P. SHARMA (PLG. ASTT.)

4 NOS. 11 KV. E.S.S. SITES INCORPORATED AS PER THE APPROVAL OF COMM. (PLG.) VIDE FILE NO. F-4(12)93/DWK ON RG. NO. 92/N DT: 13.9.2001

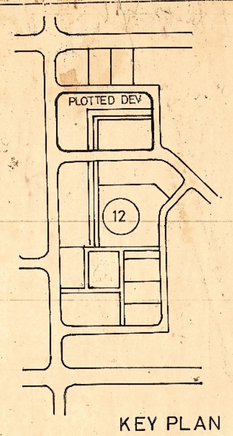

KEY PLAN
SCALE : 1 : 8000

AREA STATEMENT :

TOTAL AREA UNDER SCHEME	: 40425.00 Sqm.	(100 %)
AREA UNDER PLOTS	: 24995.40 "	(61.00%)
GREEN	7442.60 "	(19.00%)
CIRCULATION	7987.00 "	(20.00%)

CAT	NO. OF PLOTS	SIZE (Mt. x Mt.)	AREA in Sqm.	
A	1	~~12.996x25.70 OOD PLOT~~	334.00	modified
A	28	13.0x25.70	334.10	
B	26	10.45x20.00	209.00	
B	30	12.00x16.25	209.472	
D	42	6.00x11.10	66.60	
D	2	6.10x11.10	67.71	
A	1	10.00x25.70	257.00	
TOTAL	132	-	24995.00	

S.NO.	TO WHOM	NOS.	DATE	SIGN.
PRINTS				

S.NO.	DESCRIPTION	DATE	SIGN.
REVISION			

TOTAL NO. OF CARS AS PER NORMS 355 CARS
PARKING WITH IN THE PLOTS (ABOVE 250 SQM) 139 CARS
PARKING IN THE PARKING LOT 246 CARS
ON STREET PARKING

NOTES:
AS PER LETTER RECEIVED FROM DEPUTY DIR. (L.A.) REGD. LTD. F-1 (114) 2000/198 DT. 22.12.2000 A PLOT MEASURING 4.8 M. x 10.0 M. AREA 96.0 SQ.M. IS TO BE AUCTION. LETTER PLACED IN FILE NO. F-4/12/DWK/PG-97A.

APPROVED IN THE 114th SC. COMM. MEETING HELD ON 25.11.92.

DELHI DEVELOPMENT AUTHORITY
APPROVED IN 219th SCREENING COMMITTEE MEETING HELD ON 2.7.02 ITEM NO 21.2002
C.A. Sd/- Sd/- COMM. (PLG)

NOTE:
- ROAD SECTION - 30.0 M. WIDE / 20.0 M. WIDE ROAD IS AS PER GIVEN DETAIL.
- PLANTATION SHOULD BE ON ONE SIDE OF 30.0 MT. R/W ROAD, NOT ABUTING THE PLOT.
- ANY DISCREPANCY SHOULD BE BROUGHT TO THE NOTICE OF P.R.O. (DWK.) OR O.D.(PLG)-1
- BASED ON THE SITE DIMENSIONS PROVIDED BY THE ENGG. WING.

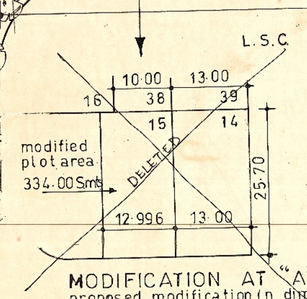

MODIFICATION AT "A"
proposed modification in dimensions of plot no. 15 in sector 12-A plotted development

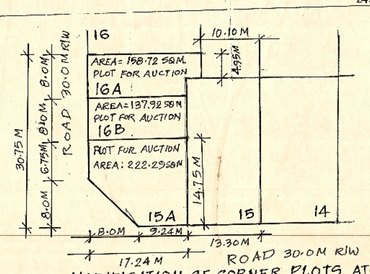

MODIFICATION OF CORNER PLOTS AT-B
MODIFICATION OF CORNER PLOTS APPROVED BY 219th SCREENING COMM. MEETING HELD ON 2.7.2002. WITH FILE NO. F4(12)93/PLG/DWK PART AT PAGE NO. 21N

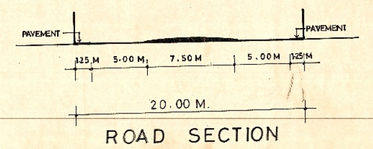

ROAD SECTION

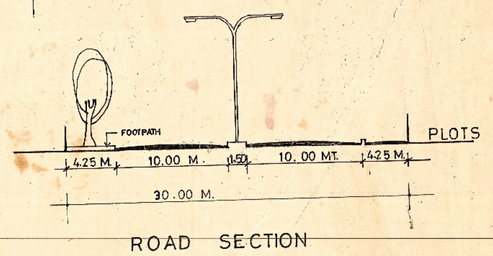

ROAD SECTION

DWARKA SUB-CITY (PAPANKALA)

PLOTTED DEVELOPMENT SECTOR 12 (P)

1:500 scale		DWK/SEC 12/PLOTTED DEV drg. no.
SHER SINGH plg. d/man	UMESH VASISHTHA plg. asstt.	10.12.92. date:
S. DASS asstt. director	ANIL BARAL jt. director	S. SRIVASTAVA director (plg.)

DELHI DEVELOPMENT AUTHORITY